

This map was prepared by me or under my direction and is based upon a Field Survey in conformance with the requirements of the Subdivision Map Act of the request of DEERFIELD LIMITED on August 31, 1966, I hereby certify that it conforms to the approved tentative map and the conditions of approval thereof; that all provisions of applicable state law and local ordinances have been complied with.

*Volm W2*  
Licensed Land Surveyor No 2602

This map has been examined this 31 day of August 1966 for conformance with the requirements of Section 11575 of the Subdivision Map Act.

*Greg C. Hubert*  
County Engineer

The bearing N.11°27'51"W. of the East line of Section 8, T.1N., R.4E., H.B.M. shown on Record of Survey, Book 22 Page 27/105, was used as basis of bearing for this map.


ALL Natural Drainage Courses and drainage Reservation shown within the boundary lines of this Parcel Map shall be kept open and free from building and structures of any kind.

LEGEND :

- Set 1" Iron Pipe
- ⊙ Found Monument as described in Record of Survey, Book 22 of Surveys Pages 97 to 105 Humboldt County Recorded.

BEARINGS SHOWN HERE ON ARE CALIFORNIA GRID BEARINGS AND ARE 0°08'00" RIGHT OF TRUE BEARINGS.

For dimensions of State Highway No 36 See sheets 2 & 3.

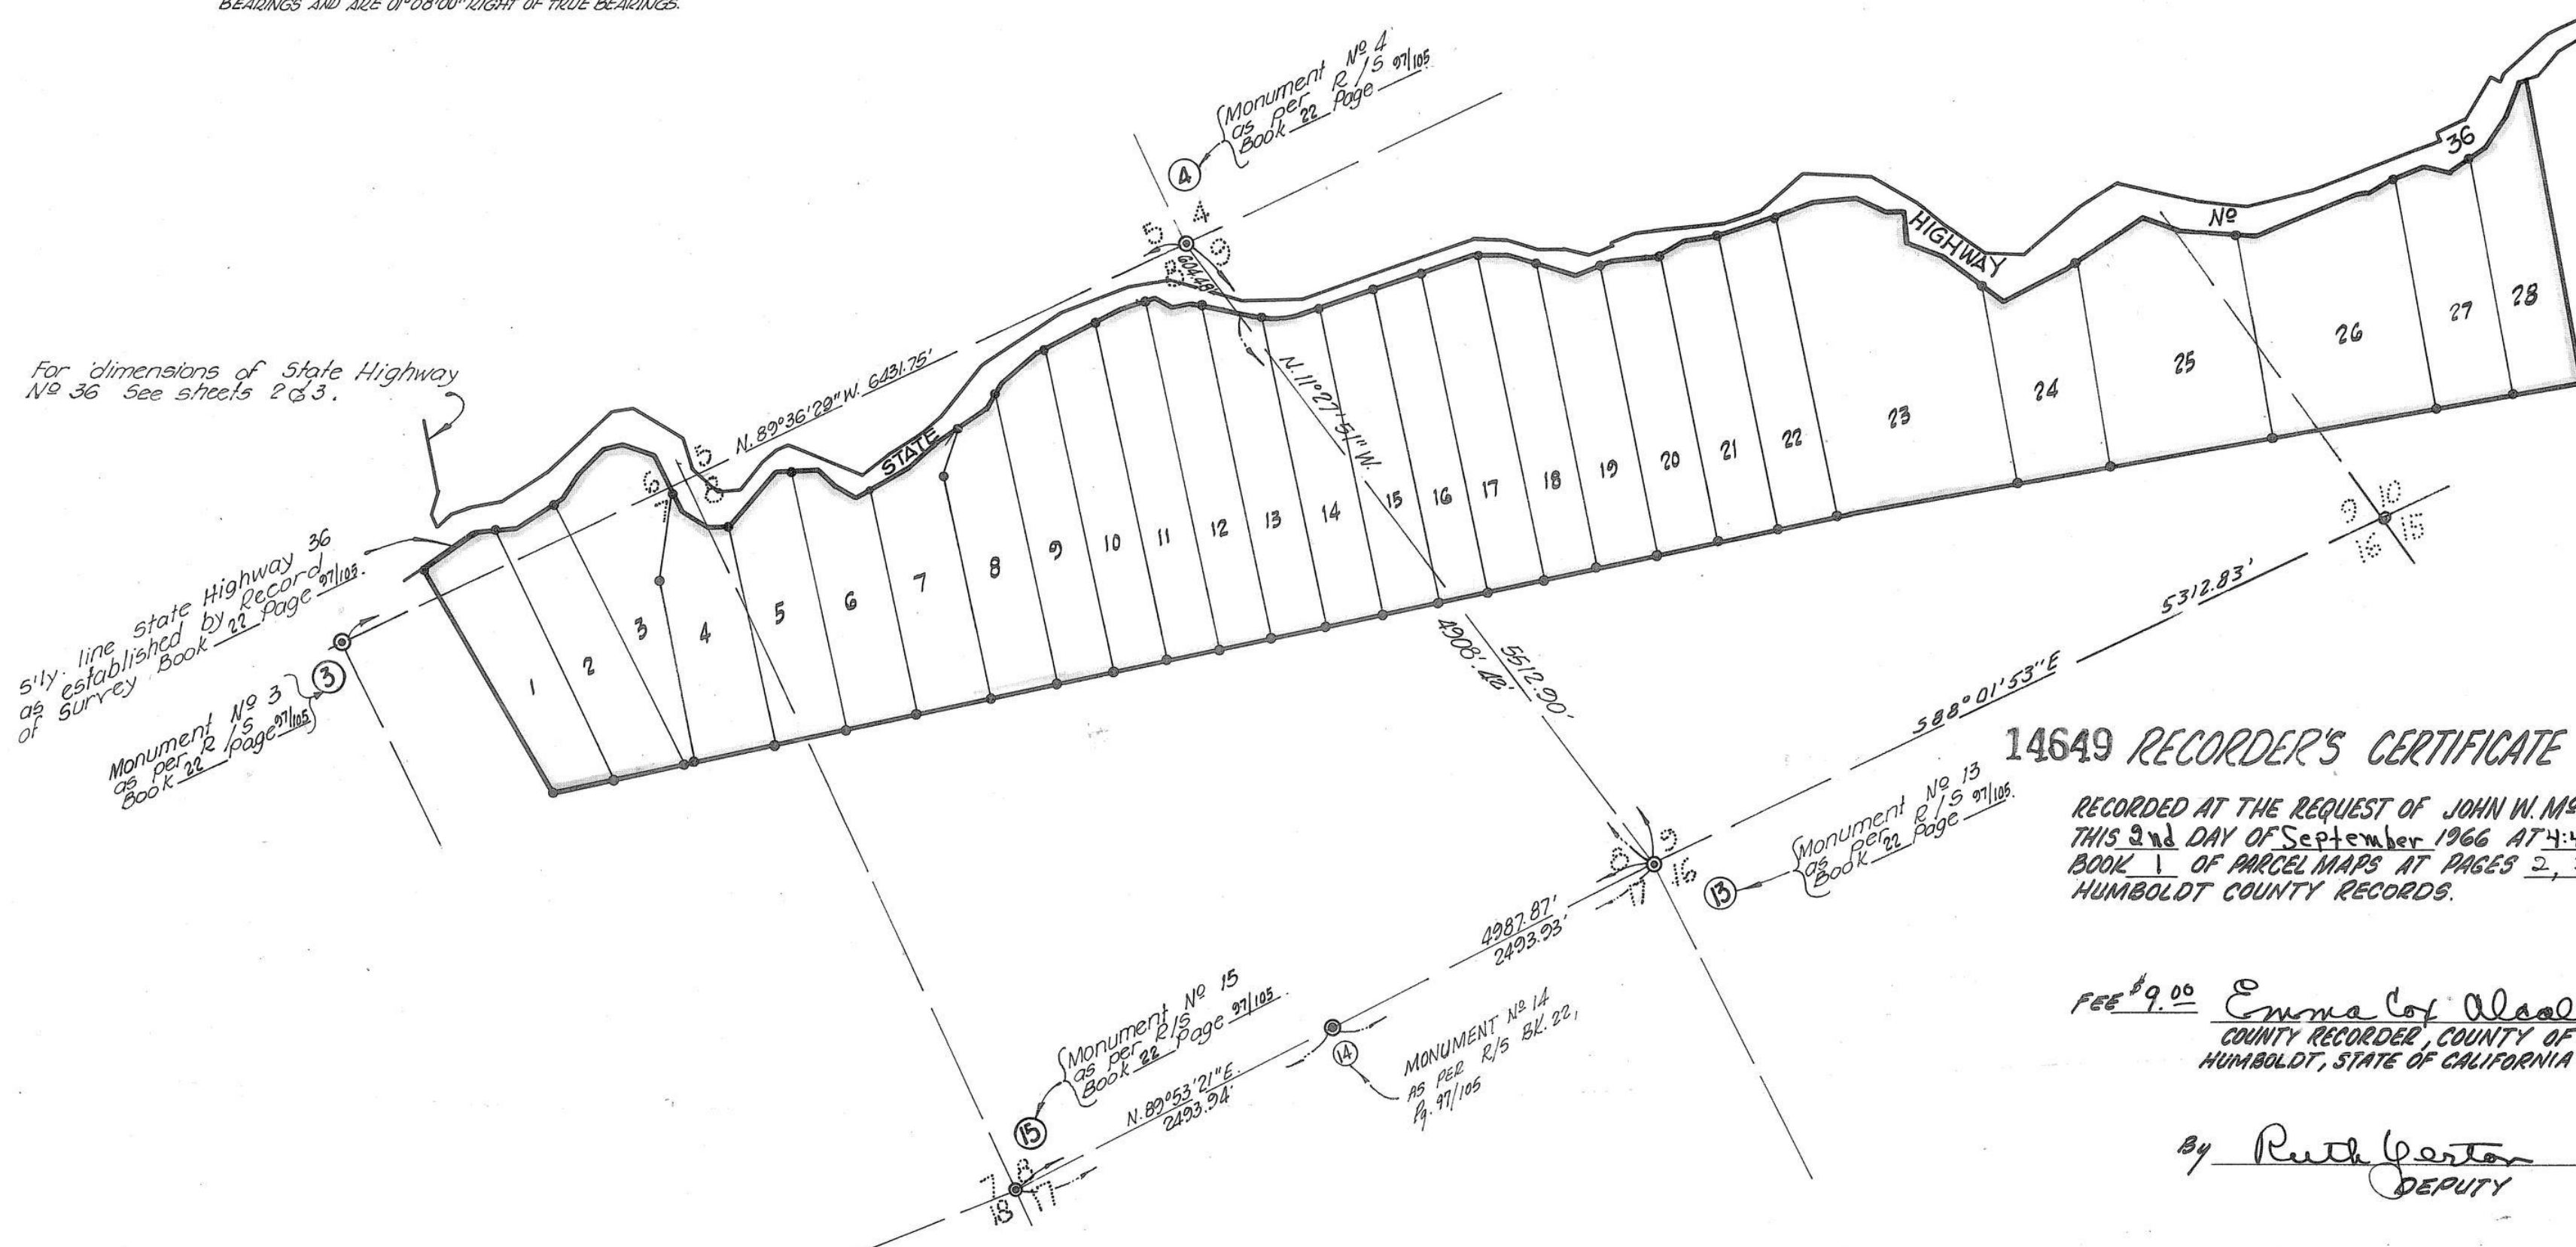

14649 RECORDER'S CERTIFICATE

RECORDED AT THE REQUEST OF JOHN W. MCINTIRE  
THIS 2nd DAY OF September 1966 AT 4:43 PM, IN  
BOOK 1 OF PARCEL MAPS AT PAGES 2, 3 & 4  
HUMBOLDT COUNTY RECORDS.

FEE \$9.00 *Emma Cof Alcala*  
COUNTY RECORDER, COUNTY OF  
HUMBOLDT, STATE OF CALIFORNIA

By *Ruth Gerton*  
DEPUTY

PARCEL MAP No 2  
IN THE COUNTY OF HUMBOLDT  
DEERFIELD RANCH

FOR  
DEERFIELD LTD.



BEING A DIVISION OF PORTIONS OF SECTIONS 6,7,8,9  
& 10 T.1N., R.4E. H.B.M.

PREPARED BY  
MCINTIRE & QUIROS INC.  
670 MONTEREY PASS RD.  
MONTEREY PARK, CALIF.  
283-7661

SCALE 1"=1000'

SHEET 1 OF 3 SHEETS



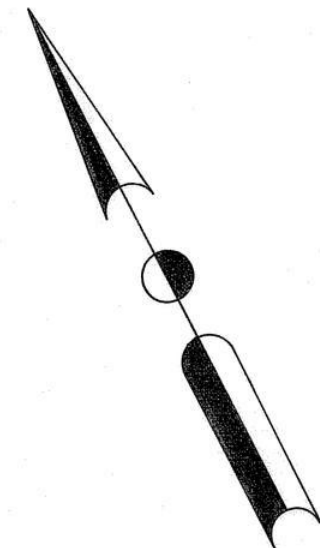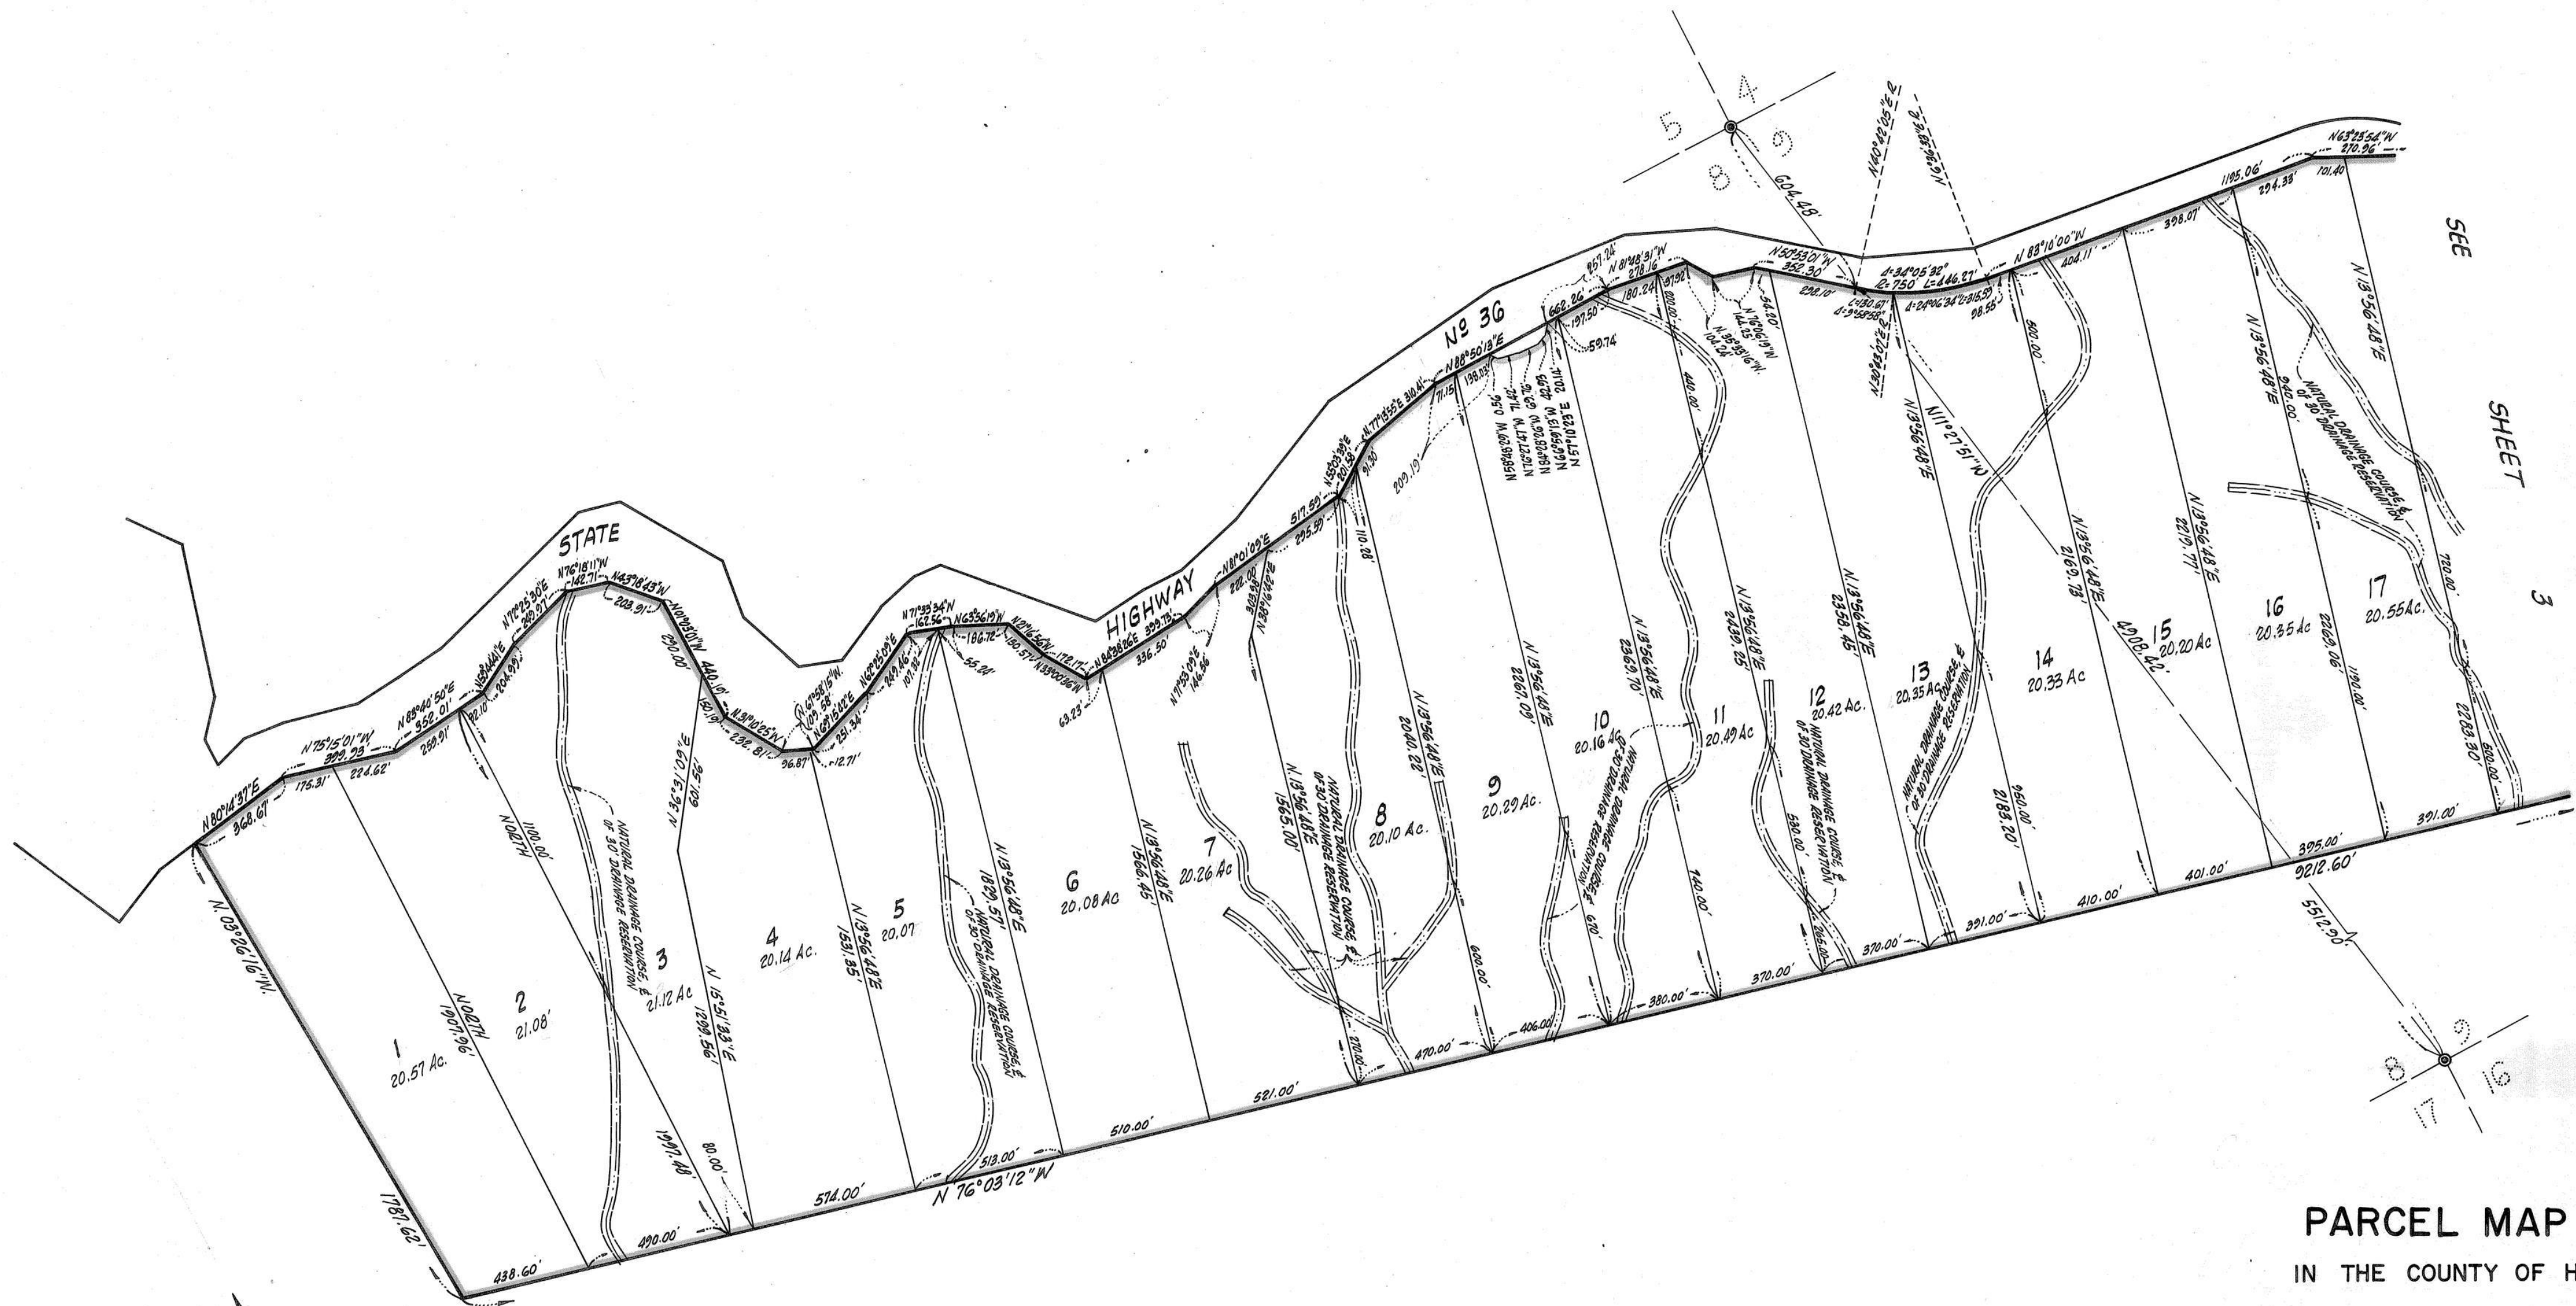

BEARINGS SHOWN HERE ON ARE CALIFORNIA GRID  
BEARINGS AND ARE 01°09'00\"/>

**PARCEL MAP N<sup>o</sup> 2**  
IN THE COUNTY OF HUMBOLDT  
**DEERFIELD RANCH**  
FOR  
**DEERFIELD LTD.**


BEING A DIVISION OF PORTIONS OF SECTIONS 6,7,8,9  
& 10 T.1N., R.4E. H.B.M.

PREPARED BY  
MCINTIRE & QUIROS INC.  
670 MONTEREY PASS RD.  
MONTEREY PARK, CALIF.  
283-7661

SCALE 1"= 400'

SHEET 2 OF 3 SHEETS



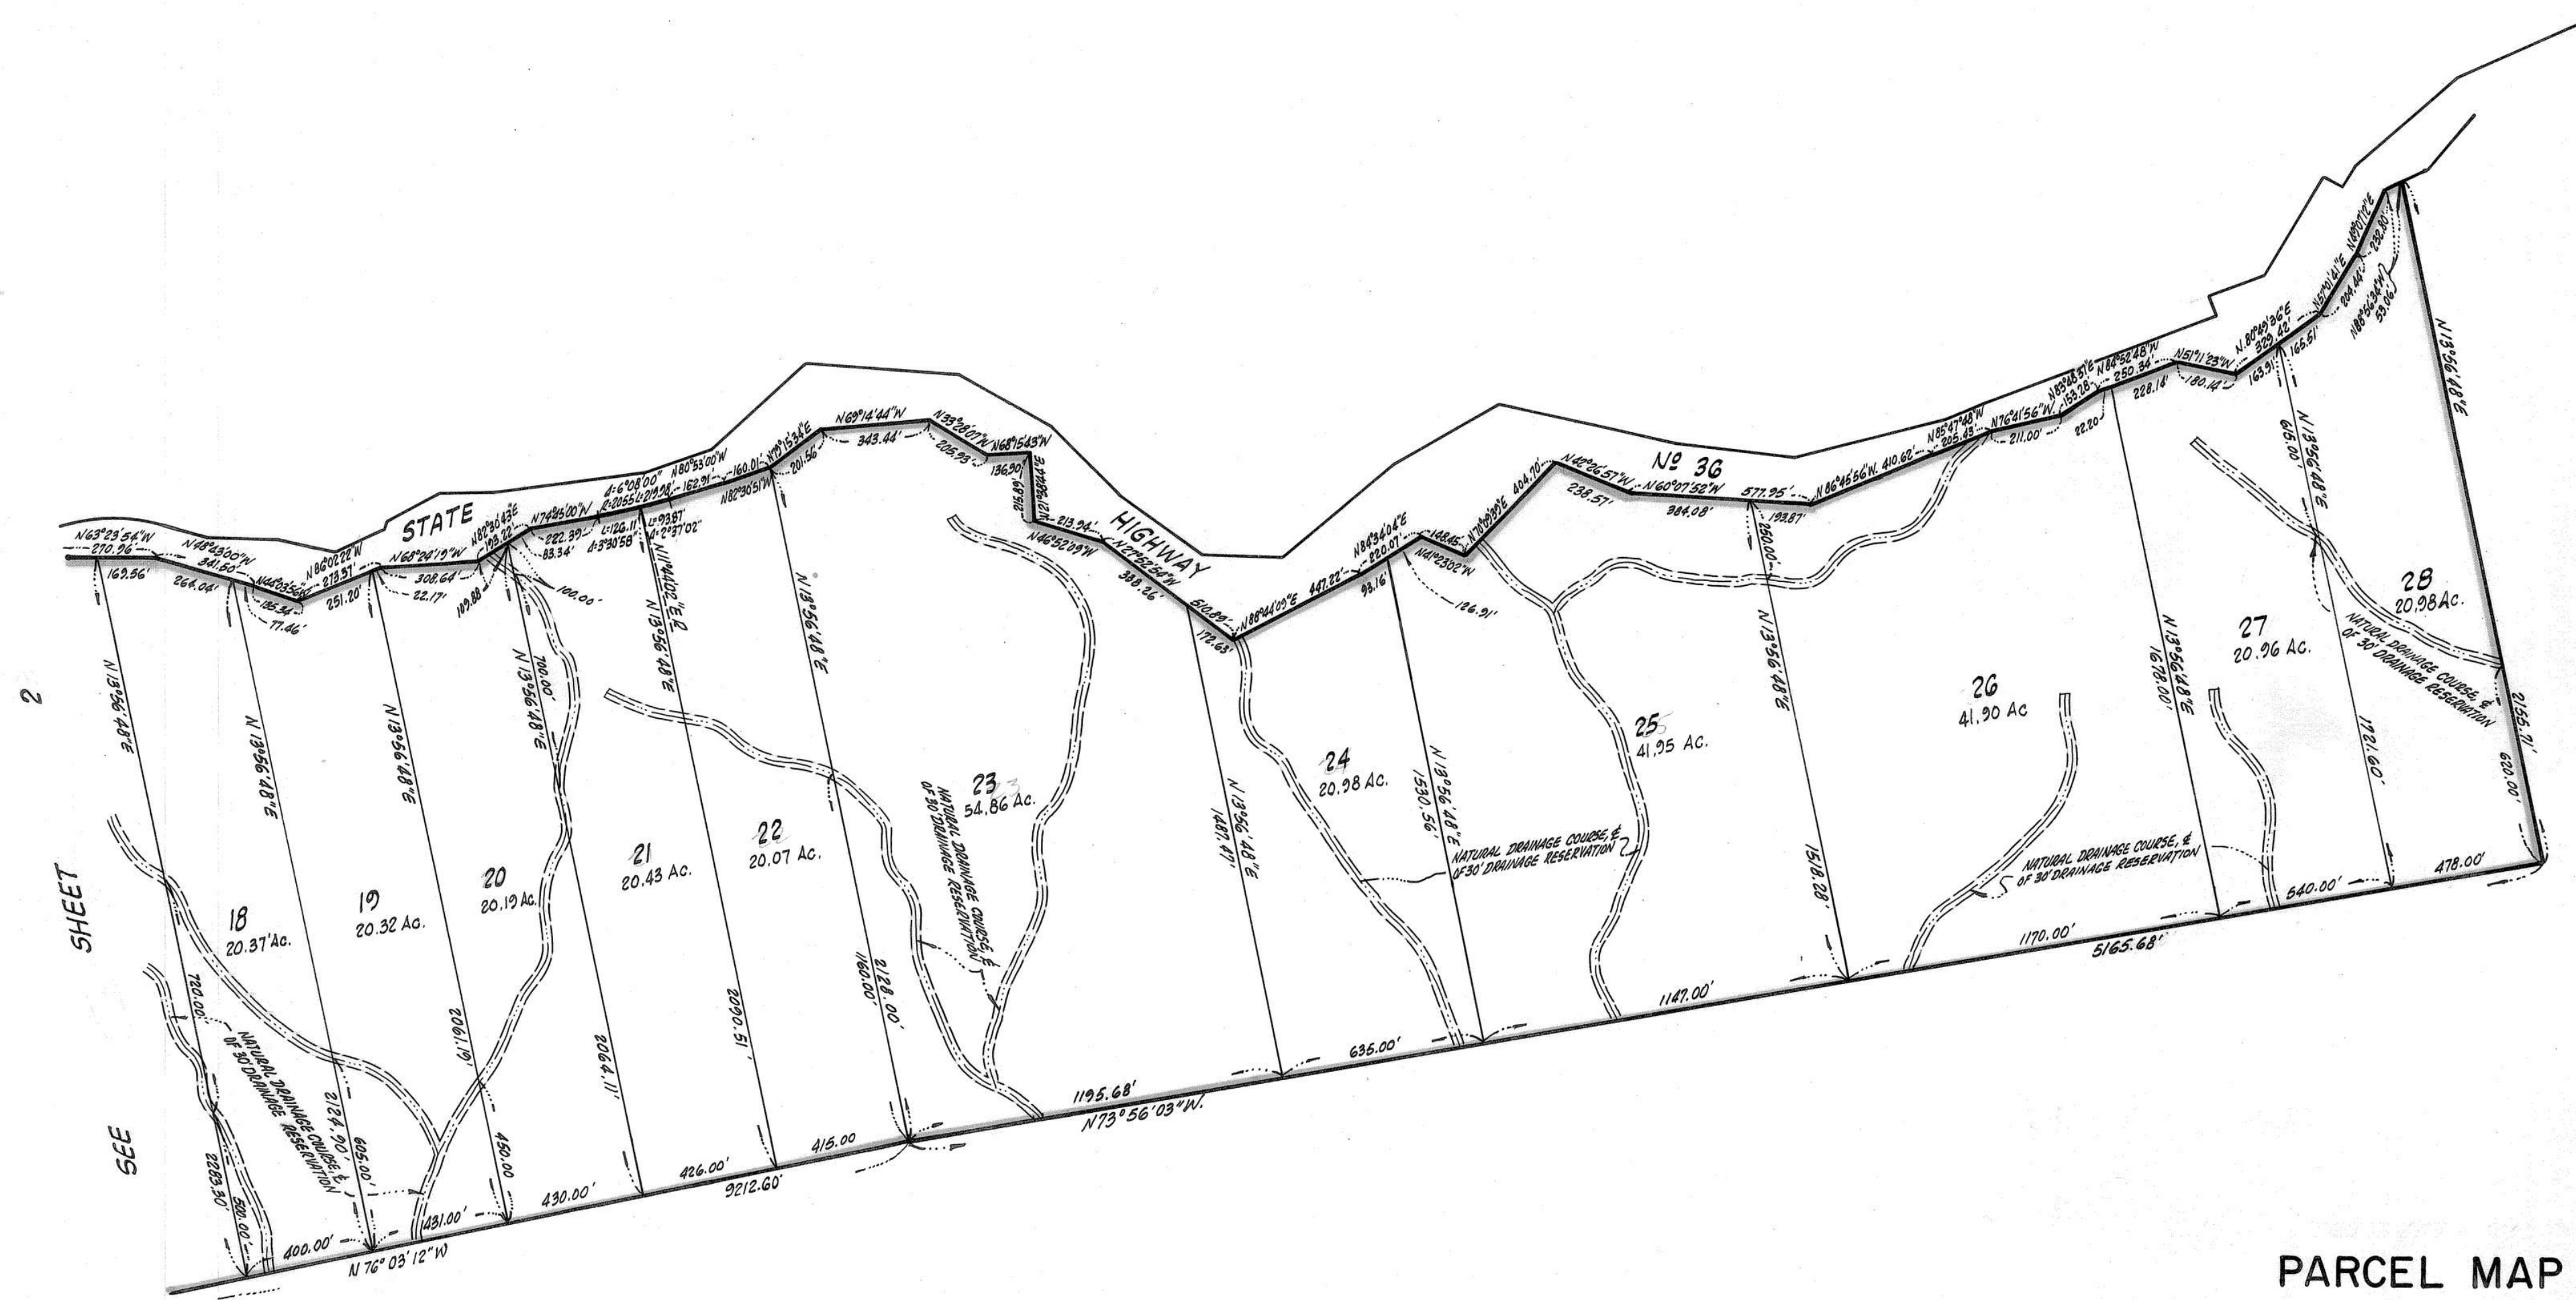

PARCEL MAP N<sup>o</sup> 2  
IN THE COUNTY OF HUMBOLDT  
**DEERFIELD RANCH**  
UNIT N<sup>o</sup>  
FOR  
**DEERFIELD LTD.**

BEING A DIVISION OF PORTIONS OF SECTIONS 6,7,8,9  
& 10 T.1N., R.4E. H.B.M.

PREPARED BY  
MCINTIRE & QUIROS INC.  
670 MONTEREY PASS RD.  
MONTEREY PARK, CALIF.  
283-7661

SCALE 1"=400'  
SHEET 3 OF 3 SHEETS

BEARINGS SHOWN HERE ON ARE CALIFORNIA GRID  
BEARINGS AND ARE 01°08'00" RIGHT OF TRUE BEARINGS.