

COUNTY SURVEYOR'S CERTIFICATE

This map conforms with the requirements of the Subdivision Map Act and local ordinance.

Dated: AUGUST 6, 1976

Signed: Gray C. Hubsted
County Surveyor:

17714

COUNTY RECORDER'S CERTIFICATE

Filed this 16th day of SEPT. 1976, at 3:38 P.M. in Book 7 of Parcel Maps, at Pages 74, 75, 76, 77, Humboldt County Records, at the request of Donald E. Bushnell.

Signed: Grace Jackson
County Recorder:

FEE \$11.00

SURVEYOR'S CERTIFICATE

This map was prepared by me or under my direction and is based upon field survey in conformance with the requirements of the Subdivision Map Act at the request of Gerald R. Harland in April 1976. I hereby certify that it conforms to the approved tentative map and to the conditions of approval thereof.

Signed: Donald E. Bushnell
Donald E. Bushnell, L.S. 2786, Redway, California

CERTIFICATE OF ACCEPTANCE (PARCELS "A", "B" & "C")

This is to certify that the dedication of easements or other interests in the real property to the County of Humboldt, State of California, for the purpose as shown on the accompanying map is hereby accepted by the undersigned officer on behalf of the Board of Supervisors of the County of Humboldt, in accordance with Resolution No. 74-258, adopted December 3, 1974, and the grantee consents to recordation thereof by its duly authorized officer.

In witness whereof I have hereunto set my hand on AUGUST 6, 1976

Signed: Gray C. Hubsted
Director of Public Works, County of Humboldt

TRUSTEE'S CERTIFICATE

First American Title Insurance Company, a Corporation, Trustee under a Deed of Trust recorded in Book 1320 of Official Records, Page 290, and re-recorded in Book 1334 of Official Records, Page 565, Humboldt County Records, against the tract of land hereon shown, hereby consents to the making and filing of this map.

In witness whereof said corporation has caused its corporate name to be hereunto subscribed and its corporate seal to be affixed this 16th day of SEPTEMBER 1976, by the Lew Graham hereunto authorized.

Lew Graham

OWNER'S CONSENT

Know all men by these presents:

That the undersigned, being a party having a record title interest in the real property being subdivided by this map, do hereby consent to the preparation and recordation of this map and to the dedication of the easements for the purposes as shown thereon.

Dated this 24th day of JUNE 1976.

Gerald R. Harland
Gerald R. Harland

ACKNOWLEDGMENT

State of California } s/s
County of Humboldt }


On this 24th day of JUNE, in the year 1976, before me MARGUERITA NICHOLS, a Notary Public, State of California, duly commissioned and sworn, personally appeared

known to me to be the person whose name is subscribed to the within instrument and acknowledged to me that he executed the same.

In witness whereof I have hereunto set my hand and affixed my official seal in the County of Humboldt the day and year in this certificate first above written.

Signed: Marguerita Nichols
Notary Public, State of California

My commission expires: 7/18/76

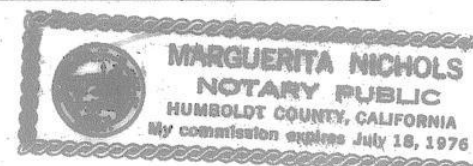

ACKNOWLEDGMENT

State of California } s/s
County of MENDOCINO }

On this 1st day of SEPTEMBER in the year 1976, before me LINDA L. HUGHES, a Notary Public, State of California, duly commissioned and sworn, personally appeared LEW GRAHAM

known to me to be the VICE PRESIDENT of the corporation that executed the within instrument.

In witness whereof I have hereunto set my hand and affixed my official seal in the County of MENDOCINO the day and year in this certificate first above written.

Signed: Linda L. Hughes
Notary Public, State of California

My commission expires: 11-7-77



OWNER'S CONSENT

Know all men by these presents:

That the undersigned, being a party having a record title interest in the real property being subdivided by this map, do hereby consent to the preparation and recordation of this map and to the dedication of the easements for the purposes as shown thereon.

Dated this 22nd day of JUNE 1976.

Ernest M. McKee Jr.
McKee & Sons, Inc. Ernest M. McKee, President

ACKNOWLEDGMENT

State of California } s/s
County of MENDOCINO }


On this 22nd day of JUNE, in the year 1976, before me GARRETT R. GOODACRE, a Notary Public, State of California, duly commissioned and sworn, personally appeared

Ernest M. McKee Jr.
known to me to be the president of the company that executed the within instrument.

In witness whereof I have hereunto set my hand and affixed my official seal in the County of MENDOCINO the day and year in this certificate first above written.

Signed: Garrett R. Goodacre
Notary Public, State of California

My commission expires: 7/11/78

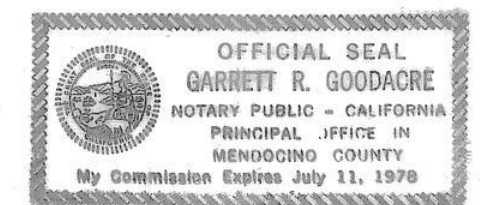


PARCEL MAP NO. 837

FOR
GERALD HARLAND

IN PORTIONS OF SECTIONS 16, 17, 20 & 21, T.4S. - R.4E., H.B. & M.
SCALE: 1" = 400'

APRIL 1976

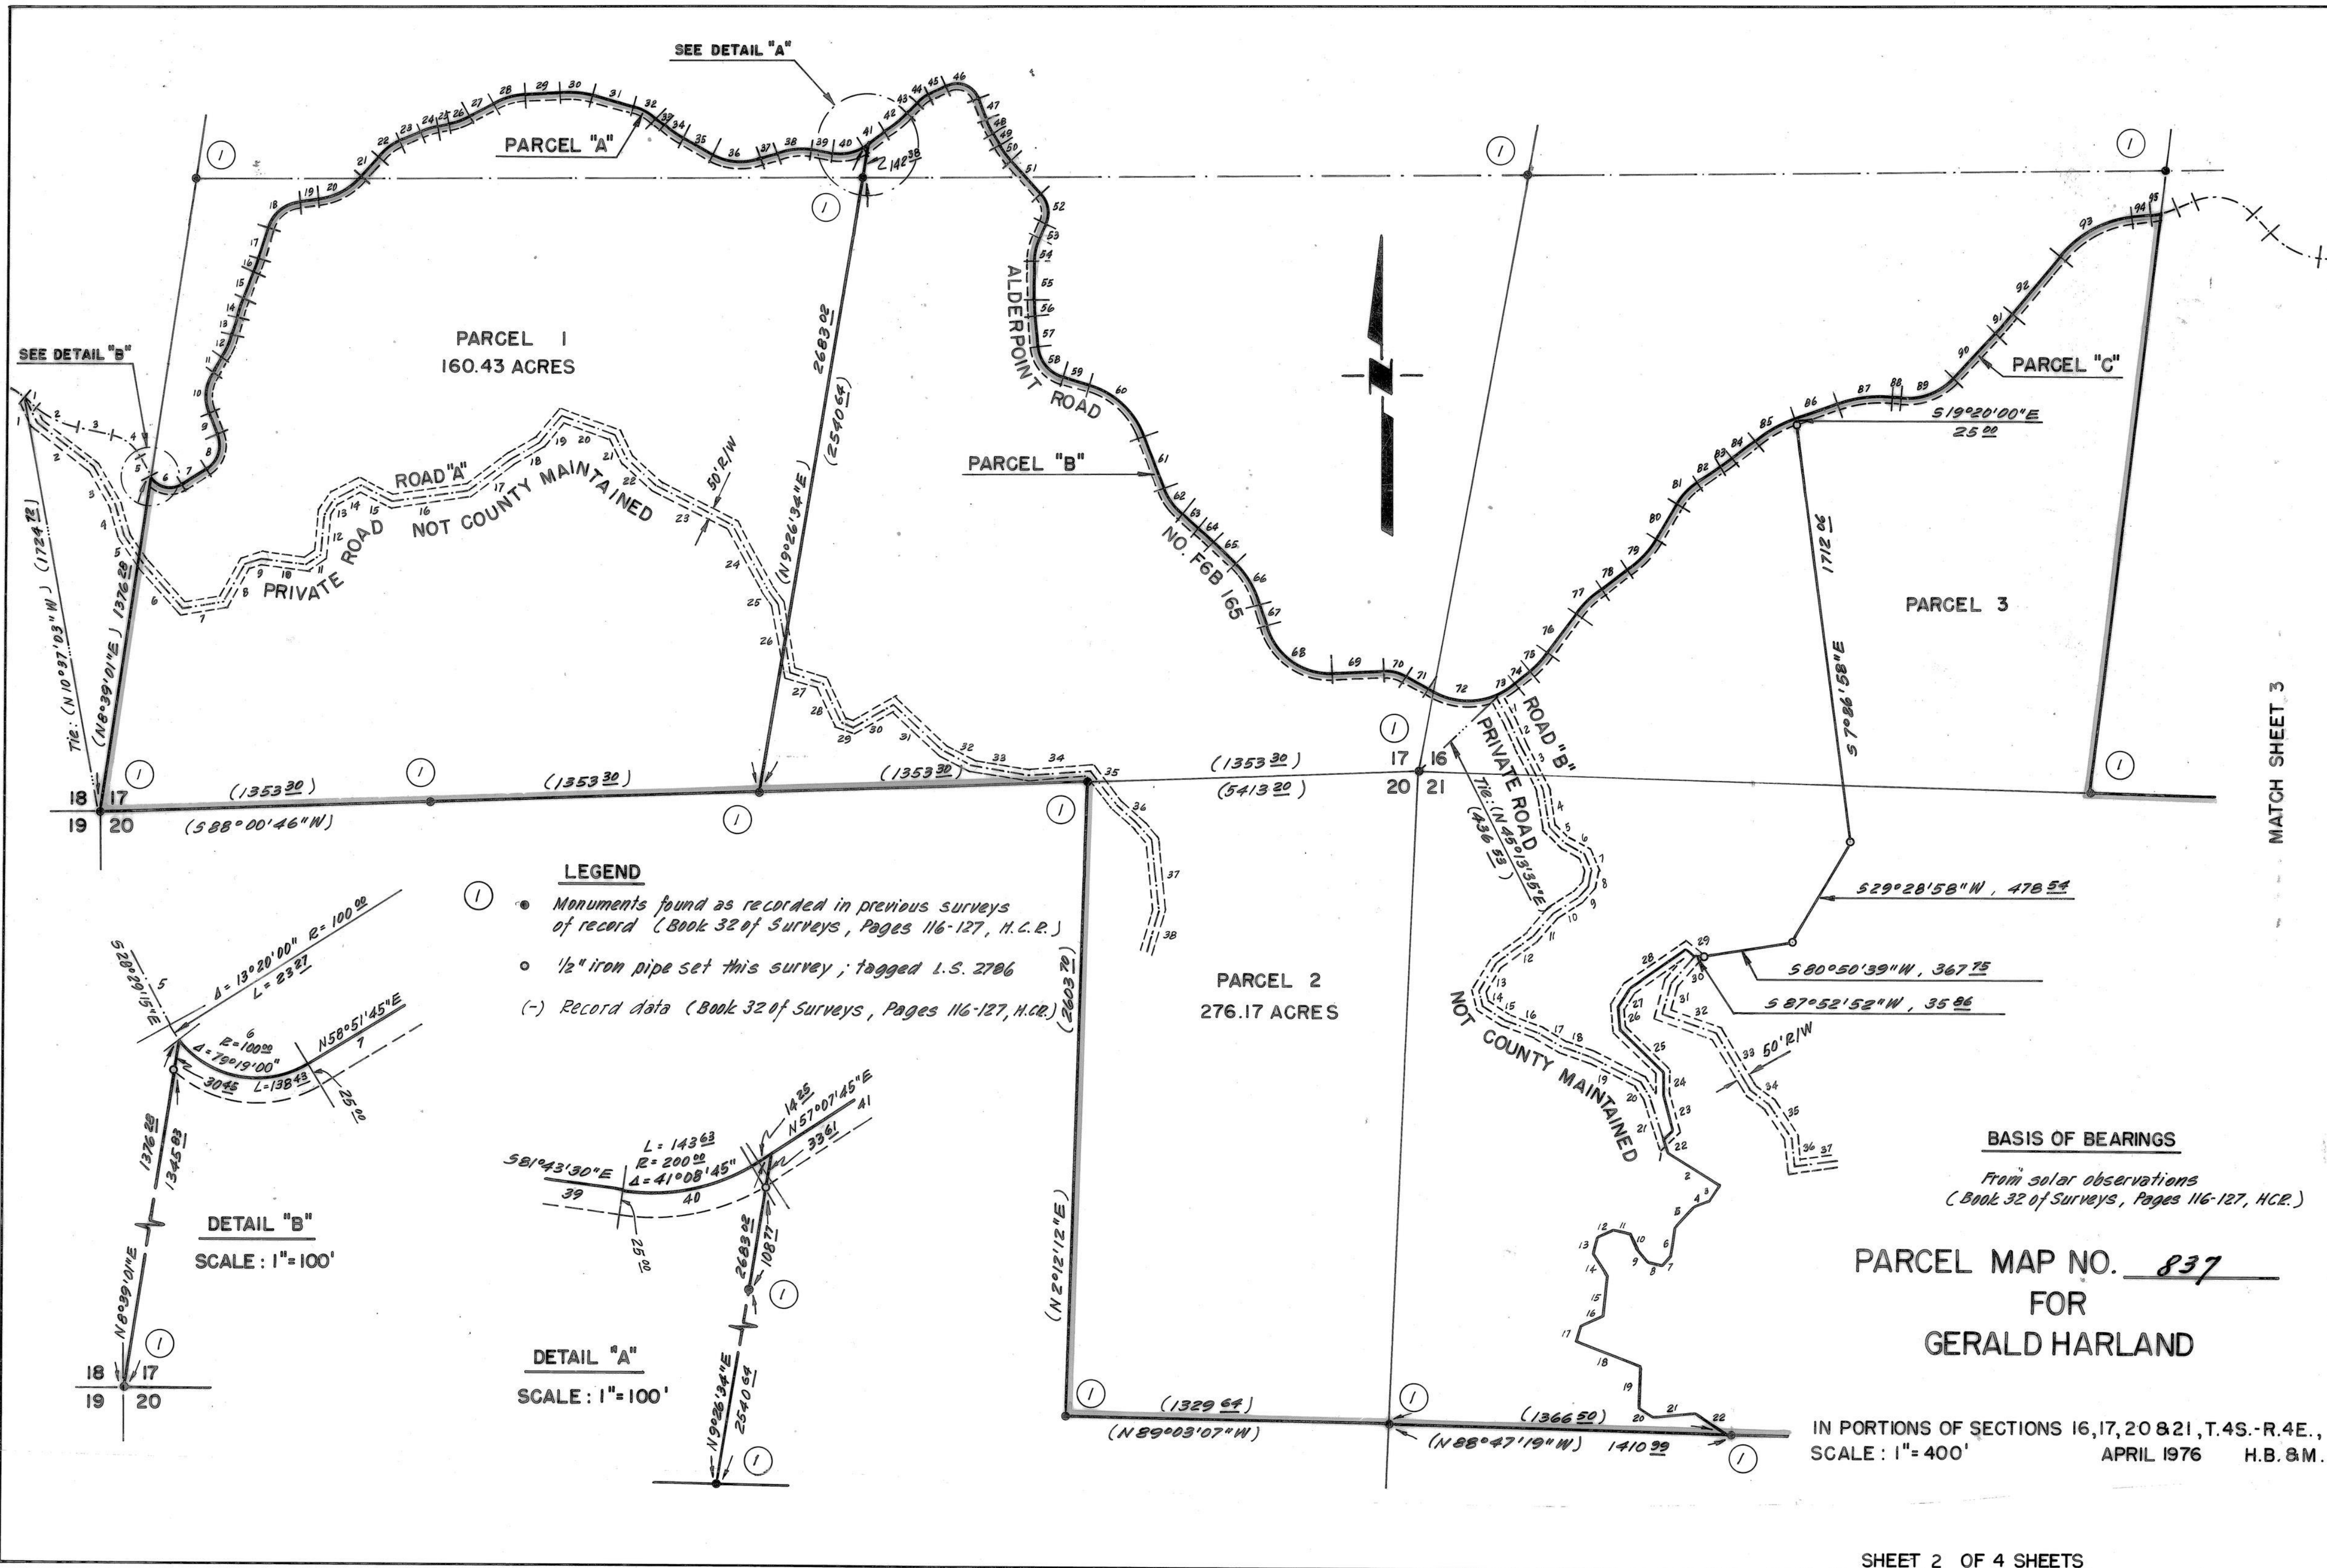

ROAD DESCRIPTION

ALDERPOINT ROAD

1	S 50°34'45"E	65.20		
2	Δ=25°51'30" R=400.00	L=180.53	T=91.83	
3	S 76°26'15"E	155.66		
4	Δ=47°57'00" R=170.00	L=142.27	T=75.60	
5	S 28°29'15"E	83.80		
6	Δ=92°39'00" R=100.00	L=161.70	T=104.74	
7	N 58°51'45"E	117.83		
8	Δ=83°04'00" R=110.00	L=159.48	T=97.43	
9	N 24°12'15"W	92.60		
10	Δ=58°55'15" R=170.00	L=174.82	T=96.03	
11	N 34°43'00"E	79.62		
12	Δ=23°32'00" R=250.00	L=102.68	T=52.08	
13	N 11°11'00"E	71.11		
14	Δ=11°42'30" R=400.00	L=81.74	T=41.01	
15	N 22°53'30"E	123.42		
16	Δ=6°08'00" R=450.00	L=48.17	T=24.11	
17	N 16°45'30"E	147.43		
18	Δ=65°50'30" R=150.00	L=172.37	T=97.12	
19	N 82°36'00"E	76.56		
20	Δ=42°02'00" R=270.00	L=198.08	T=103.73	
21	N 40°34'00"E	108.21		
22	Δ=25°19'45" R=220.00	L=97.26	T=49.44	
23	N 65°53'45"E	103.79		
24	Δ=14°53'30" R=330.00	L=85.72	T=43.13	
25	N 80°47'15"E	41.15		
26	Δ=20°12'00" R=260.00	L=91.66	T=46.31	
27	N 60°35'15"E	108.53		
28	Δ=25°51'00" R=300.00	L=135.35	T=68.85	
29	N 86°26'15"E	154.96		
30	Δ=18°12'15" R=420.00	L=133.44	T=67.29	
31	S 75°21'30"E	174.56		
32	Δ=29°26'30" R=200.00	L=102.72	T=52.55	
33	S 45°55'00"E	42.12		
34	Δ=16°34'30" R=350.00	L=101.25	T=50.98	
35	S 62°29'30"E	140.99		
36	Δ=45°34'00" R=240.00	L=190.87	T=100.80	
37	N 71°56'30"E	91.38		
38	Δ=26°20'00" R=270.00	L=124.09	T=63.16	
39	S 81°43'30"E	90.85		
40	Δ=41°08'45" R=200.00	L=143.63	T=75.07	
41	N 57°07'45"E	125.92		
42	Δ=13°15'30" R=410.00	L=94.87	T=47.65	
43	N 43°52'15"E	70.00		
44	Δ=18°45'30" R=150.00	L=49.11	T=24.78	
45	N 62°37'45"E	80.94		
46	Δ=95°54'00" R=90.00	L=150.64	T=99.78	
47	S 21°28'15"E	89.53		
48	Δ=9°43'30" R=450.00	L=76.38	T=38.28	
49	S 31°11'45"E	52.31		
50	Δ=11°39'00" R=350.00	L=71.16	T=35.70	
51	S 42°50'45"E	178.95		
52	Δ=69°04'30" R=120.00	L=144.67	T=82.59	
53	S 26°13'45"W	64.91		
54	Δ=26°10'00" R=200.00	L=91.34	T=46.48	
55	S 0°03'45"W	160.83		
56	Δ=6°19'00" R=640.00	L=70.56	T=35.32	
57	S 6°15'15"E	128.76		
58	Δ=67°56'00" R=140.00	L=165.99	T=94.31	
59	S 74°11'15"E	115.99		
60	Δ=53°25'00" R=340.00	L=316.98	T=171.06	
61	S 20°46'15"E	225.41		
62	Δ=30°49'30" R=240.00	L=129.12	T=66.16	
63	S 51°35'45"E	77.20		
64	Δ=7°04'30" R=880.00	L=108.66	T=54.40	
65	S 44°31'15"E	122.00		

66	Δ = 29°06'30" R = 370.00	L = 187.97	T = 96.06
67	S 15°24'45"E	84.01	
68	Δ = 78°23'00" R = 270.00	L = 369.37	T = 220.14
69	N 86°12'15"E	205.90	
70	Δ = 36°53'00" R = 150.00	L = 96.56	T = 50.02
71	S 56°54'45"E	105.29	
72	Δ = 55°37'35" R = 300.00	L = 291.26	
73	Δ = 17°58'55" R = 300.00	L = 94.15	
74	N 49°28'45"E	84.97	
75	Δ = 14°18'00" R = 420.00	L = 104.82	T = 52.69
76	N 35°10'45"E	194.87	
77	Δ = 19°58'00" R = 400.00	L = 139.39	T = 70.41
78	N 55°08'45"E	143.50	
79	Δ = 23°58'00" R = 400.00	L = 167.32	T = 84.90
80	N 31°10'45"E	172.35	
81	Δ = 25°18'00" R = 270.00	L = 119.22	T = 60.60
82	N 56°28'45"E	114.45	
83	Δ = 5°44'00" R = 600.00	L = 60.04	T = 30.05
84	N 50°44'45"	120.93	
85	Δ = 19°55'15" R = 530.00	L = 184.27	T = 93.08
86	N 70°40'00"E	189.99	
87	Δ = 24°40'45" R = 520.00	L = 223.98	T = 113.75
88	S 84°39'15"E	43.79	
89	Δ = 51°23'15" R = 250.00	L = 224.22	T = 120.28
90	N 43°57'30"E	218.32	
91	Δ = 4°55'00" R = 1200.00	L = 102.97	T = 51.52
92	N 39°02'30"E	350.50	
93	Δ = 44°08'30" R = 450.00	L = 346.69	T = 182.46
94	N 83°11'00"E	81.18	
95	Δ = 5°57'09" R = 380.00	L = 39.48	

ROAD "A" *

1	S 27°32'10"E	115.88
2	S 52°31'00"E	290.07
3	S 30°06'00"E	169.25
4	S 16°51'30"E	152.02
5	S 33°06'30"E	148.86
6	S 43°28'00"E	229.94
7	N 81°41'00"E	164.77
8	N 31°24'00"E	181.21
9	N 68°14'00"E	66.33
10	S 82°40'45"E	182.17
11	N 58°37'15"E	72.59
12	N 5°12'30"E	171.64
13	N 31°01'30"E	70.27
14	N 62°30'45"E	126.24
15	S 62°23'30"E	131.96
16	N 82°43'15"E	324.53
17	N 53°59'45"E	212.83
18	N 58°45'30"E	139.01
19	N 40°24'00"E	142.10
20	S 70°55'15"E	229.75
21	S 26°21'15"E	100.11
22	S 46°25'30"E	150.34
23	S 61°44'30"E	375.64
24	S 28°33'45"E	295.46
25	S 39°15'00"E	92.16
26	S 8°40'45"E	269.51
27	S 68°32'00"E	143.86
28	S 24°21'00"E	172.77
29	S 74°27'45"E	49.77
30	N 62°38'15"E	195.72
31	S 47°14'45"E	269.46
32	S 61°14'15"E	116.97
33	S 80°07'15"E	244.13
34	N 86°04'45"E	285.21
35	S 38°06'45"E	254.37
36	S 43°27'15"E	112.76
37	S 3°51'15"E	290.02
38	S 14°38'15"W	169.54

ROAD "B" *

1	S 28°32'30"E	112.52
2	S 22°21'00"E	110.64
3	S 27°30'30"E	204.25
4	S 10°31'00"E	156.49
5	S 46°30'30"E	86.17
6	S 57°17'15"E	87.83
7	S 28°31'15"E	76.11
8	S 13°40'00"W	65.29
9	S 39°01'45"W	62.56
10	S 56°42'45"W	124.02
11	S 40°48'15"W	119.47
12	S 55°21'30"W	194.98
13	S 30°33'15"W	123.56
14	S 14°19'15"E	67.82
15	S 52°56'30"E	110.21
16	S 69°22'45"E	150.32
17	S 58°14'00"E	116.49
18	S 71°55'30"E	104.89
19	S 64°12'15"E	234.14
20	S 32°55'45"E	77.28
21	S 19°56'00"E	184.74
22	N 45°00'00"E	58.76
23	N 20°11'30"W	145.79
24	N 0°32'45"W	99.04
25	N 45°15'30"W	241.57
26	N 40°12'45"W	112.18
27	N 33°26'00"E	78.57
28	N 55°29'15"E	292.28
29	S 47°55'00"E	46.94
30	S 43°40'45"W	140.63
31	S 13°36'00"W	141.79
32	S 70°46'15"E	230.40
33	S 30°38'00"E	271.37
34	S 51°32'15"E	109.37
35	S 32°17'30"E	159.91
36	S 5°02'15"E	112.08
37	N 83°05'30"E	182.66
38	N 16°07'15"W	142.73
39	N 7°54'00"E	88.61
40	N 49°18'45"E	120.65
41	N 6°30'30"W	117.20
42	N 21°02'45"E	68.64
43	N 87°24'30"E	73.00
44	S 23°05'45"E	123.62
45	S 24°31'30"W	111.72
46	S 17°21'45"E	77.31
47	S 78°45'00"E	126.69
48	S 40°46'45"E	149.38
49	S 0°03'30"E	102.55
50	S 51°19'00"E	127.59
51	S 10°37'15"E	91.45
52	S 57°50'00"E	108.03
53	S 40°31'30"E	199.17
54	S 82°37'00"E	84.81
55	N 28°07'45"E	85.51
56	N 31°16'00"W	209.91
57	N 3°13'30"W	92.96
58	N 24°32'30"E	190.22
59	N 79°36'45"E	149.90
60	N 9°07'15"E	105.14
61	N 48°00'00"E	220.95
62	N 25°35'15"E	161.19
63	N 88°02'00"E	72.81
64	S 5°37'15"E	370.24
65	S 43°02'30"W	189.21
66	S 2°05'45"E	235.29
67	S 30°46'30"E	206.27
68	S 11°50'45"W	128.01
69	S 17°27'00"W	202.01

70	S 83°19'30"E	85.05
71	N 14°16'00"E	274.70
72	N 55°46'45"E	99.58
73	N 27°22'15"E	109.47
74	N 88°36'45"E	47.69
75	N 84°22'15"E	73.02
76	S 6°08'45"W	140.37
77	S 5°18'45"E	231.92
78	S 30°19'45"E	117.38
79	N 49°44'45"E	70.11
80	N 3°00'45"W	71.47
81	N 51°45'15"E	235.66
82	S 52°49'15"E	68.53
83	S 17°21'30"E	108.52
84	S 81°59'00"E	64.88
85	N 43°19'00"E	167.47
86	S 40°31'45"E	149.96
87	S 13°41'00"W	369.11
88	S 76°33'15"E	230.09
89	S 87°50'15"E	167.21
90	N 71°30'15"E	95.77
91	N 24°02'15"E	338.87
92	N 5°10'00"E	288.27
93	N 36°04'30"E	91.47
94	N 49°38'30"E	303.31
95	N 71°29'30"E	121.58
96	N 88°01'30"E	196.30
97	S 87°43'00"E	60.00

PARCEL LINE * (BETWEEN PARCELS 2 & 3)

1	S 19°56'00"E	60.38
2	S 58°02'30"E	247.34
3	S 40°27'15"W	72.77
4	S 66°17'00"W	69.20
5	S 40°34'00"W	107.70
6	S 12°45'15"W	126.62
7	S 38°03'30"W	47.30
8	N 68°32'30"W	55.56
9	N 43°38'45"W	62.05
10	N 33°19'15"W	78.43
11	N 78°16'15"W	61.90
12	S 68°19'00"W	72.94
13	S 18°41'00"W	66.48
14	S 34°37'00"E	117.64
15	S 7°07'45"W	164.94
16	S 65°10'45"W	100.14
17	S 17°26'45"W	70.93
18	S 69°28'00"E	282.29
19	S 3°37'30"W	164.10
20	S 55°06'00"E	77.34
21	N 84°11'00"E	170.36
22	S 58°40'00"E	134.58

NOTES

* Roads "A" and "B" and Parcel line between Parcels 2 & 3 are also described in Book 32 of Surveys, Pages 116-127, H.C.R. Road "A" on this map is the same as Road "I", Road "B" is the same as Road "B", Courses 1 thru 21, and Road "G", and the Parcel line on this map is the same as Road "B", Courses 22 thru 43, as recorded in Book 32 of Surveys, Pages 116-127, H.C.R.

The property shown on Sheets 2 and 3 of this Parcel Map is incumbered by the following easements and rights-of-way:
Book 22 of Official Records, Page 395, Rec. File No. 11505, H.C.R.
" 349 " " " " 521 " " " 11496 " "
" 187 " " " " 1 " " " 12066 " "
" 1002 " " " " 100 " " " 6629 " "
" 351 " " " " 229 " " " 12116 " "

PARCEL MAP NO. 837
FOR
GERALD HARLAND

IN PORTIONS OF SECTIONS 16, 17, 20 & 21, T.4S.-R.4E., H.B. & M.
SCALE: 1"=400'
APRIL 1976