

COUNTY SURVEYOR'S CERTIFICATE

This map conforms with the requirements of the Subdivision Map Act and local ordinance.

Dated: December 12, 1977

Guy C. Malted
County Surveyor:

3150 COUNTY RECORDER'S CERTIFICATE

Filed this 10th day of FEB 1978, at 11:54 A.M.
in Book 11 of Parcel Maps, at Pages 12, 13, Humboldt
County Records, at the request of Donald E. Bushnell.

Grace Jackson
County Recorder:
FEE \$4.00

SURVEYOR'S CERTIFICATE

This map was prepared by me or under my direction
and is based upon field survey in conformance with
the requirements of the Subdivision Map Act at the
request of Marguerita Nichols in September 1977.
I hereby certify that it conforms to the approved
tentative map and the conditions of approval thereof
which were required to be fulfilled prior to the filing
of the parcel map.



NOTE

This property may be incumbered by the following easements and rights-of-way:
1. Book 22 of Official Records, Page 395, Rec. File No. 11505
2. Book 187 of Official Records, Page 1, Rec. File No. 12066
3. Book 351 of Official Records, Page 229, Rec. File No. 12116
4. Book 1407 of Official Records, Page 482, H.C.R.
5. Book 1418 of Official Records, Page 398

OWNER'S CONSENT

Know all men by these presents:
That the undersigned, being a party having a record
title interest in the real property being subdivided by
this map, do hereby consent to the preparation and
recording of this map and to the dedication of the
easements for the purposes as shown thereon.

Dated this 14th day of November 1977

Gerald R. Harland Lola M. Harland
Gerald R. Harland Lola M. Harland
Marguerita Nichols
Marguerita Nichols


ACKNOWLEDGMENT

State of California }
County of Humboldt } s/s

On this 14th day of November in the year 1977,
before me, the undersigned, a Notary Public,
State of California, duly commissioned and sworn,
personally appeared
Marguerita Nichols
known to me to be the person whose name is sub-
scribed to the within instrument and acknowledged
to me that she executed the same.
In witness whereof I have hereunto set my hand and
affixed my official seal the day and year in this cer-
tificate first above written.

Signed: Mary E. Stout
Notary Public, State of California


My commission expires: _____

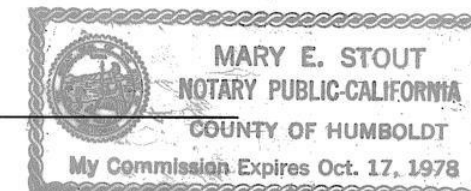

CERTIFICATE OF ACCEPTANCE (PARCELS "B", "C" & "D")

This is to certify that the dedication of easements or
other interests in real property to the County of Humboldt,
State of California, for the purposes as shown on the
accompanying map, is hereby accepted by the undersigned
officer on behalf of the Board of Supervisors of the County
of Humboldt in accordance with Resolution No. 74-258
adopted 12-3-1974 and the grantee consents to recordation
thereof by its duly authorized officer.
In witness whereof, I have hereunto set my hand on
December 12, 1977

Signed: Guy C. Malted
Director, Dept. of Public Works, County of Humboldt

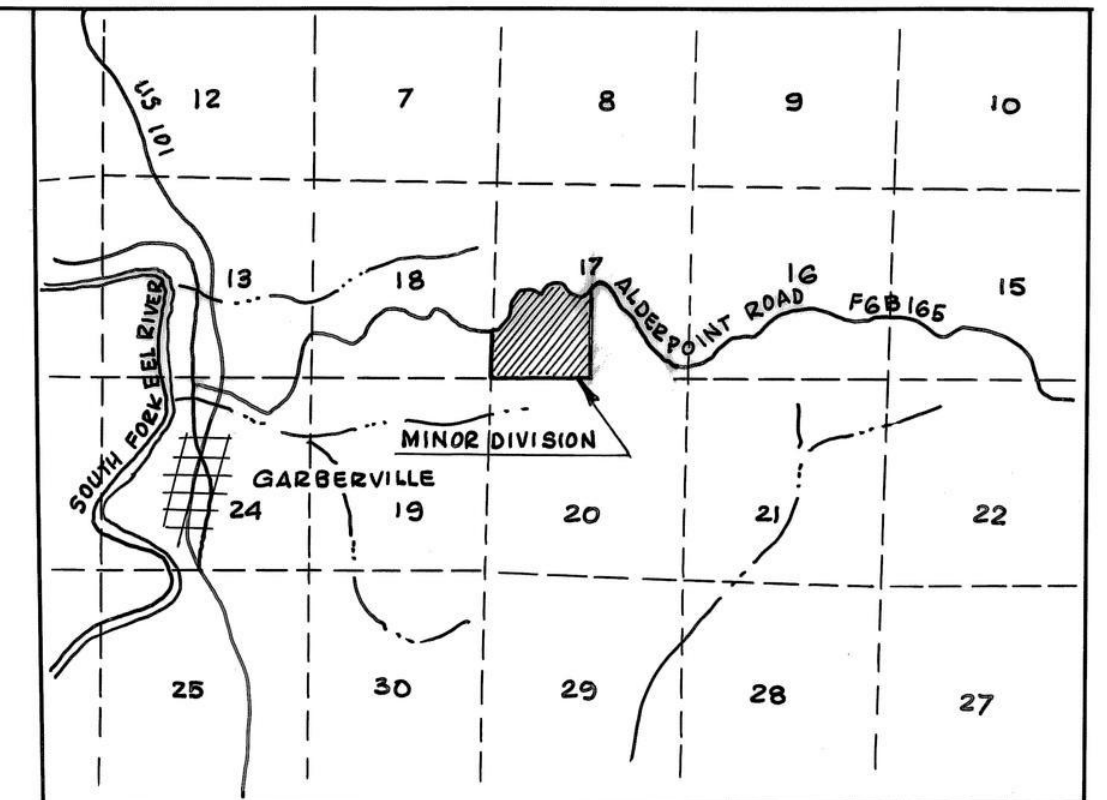

VICINITY MAP

SCALE: NONE


ACKNOWLEDGMENT

State of California }
County of Humboldt }

On this 14th day of November in the year 1977,
before me, the undersigned, a Notary Public,
State of California, duly commissioned and sworn,
personally appeared
Gerald R. Harland and Lola M. Harland
known to me to be the persons whose names are
subscribed to the within instrument and acknowledged
to me that they executed the same.
In witness whereof I have hereunto set my hand and
affixed my official seal the day and year in this cer-
tificate first above written.




Signed: Mary E. Stout
Notary Public, State of California

My commission expires: _____

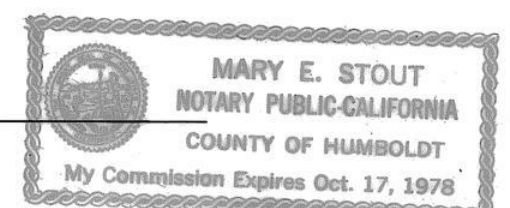

PARCEL MAP NO. 1241
FOR
MARGUERITA NICHOLS

IN A PORTION OF SECTION 17, T4S.-R4E., H.M.
SEPTEMBER 1977

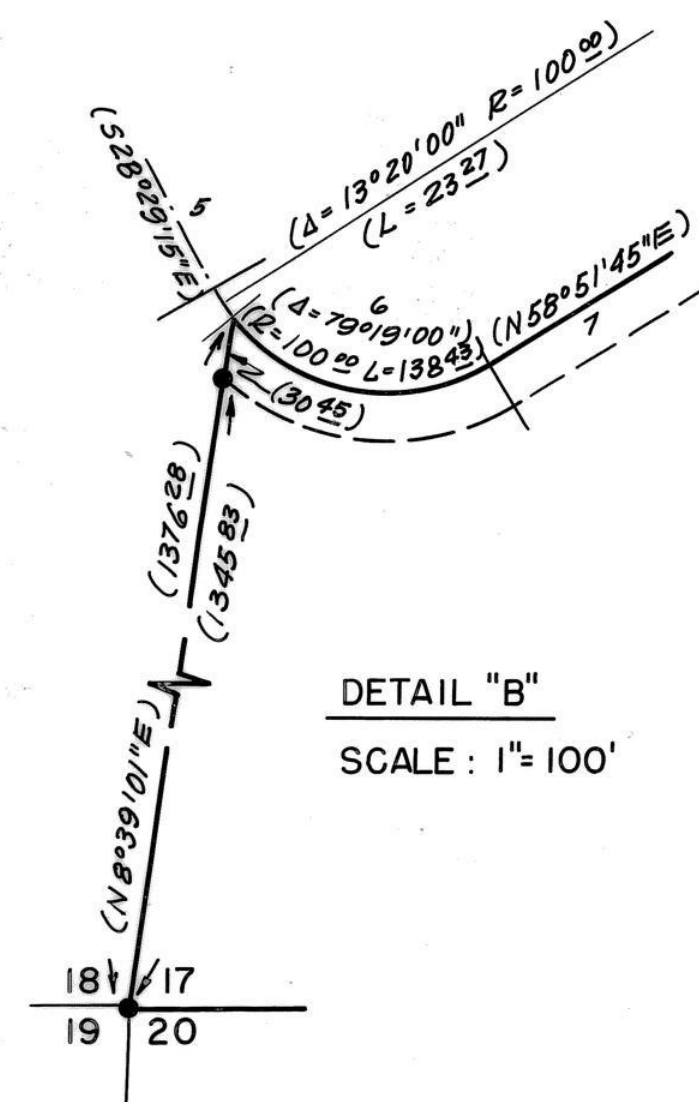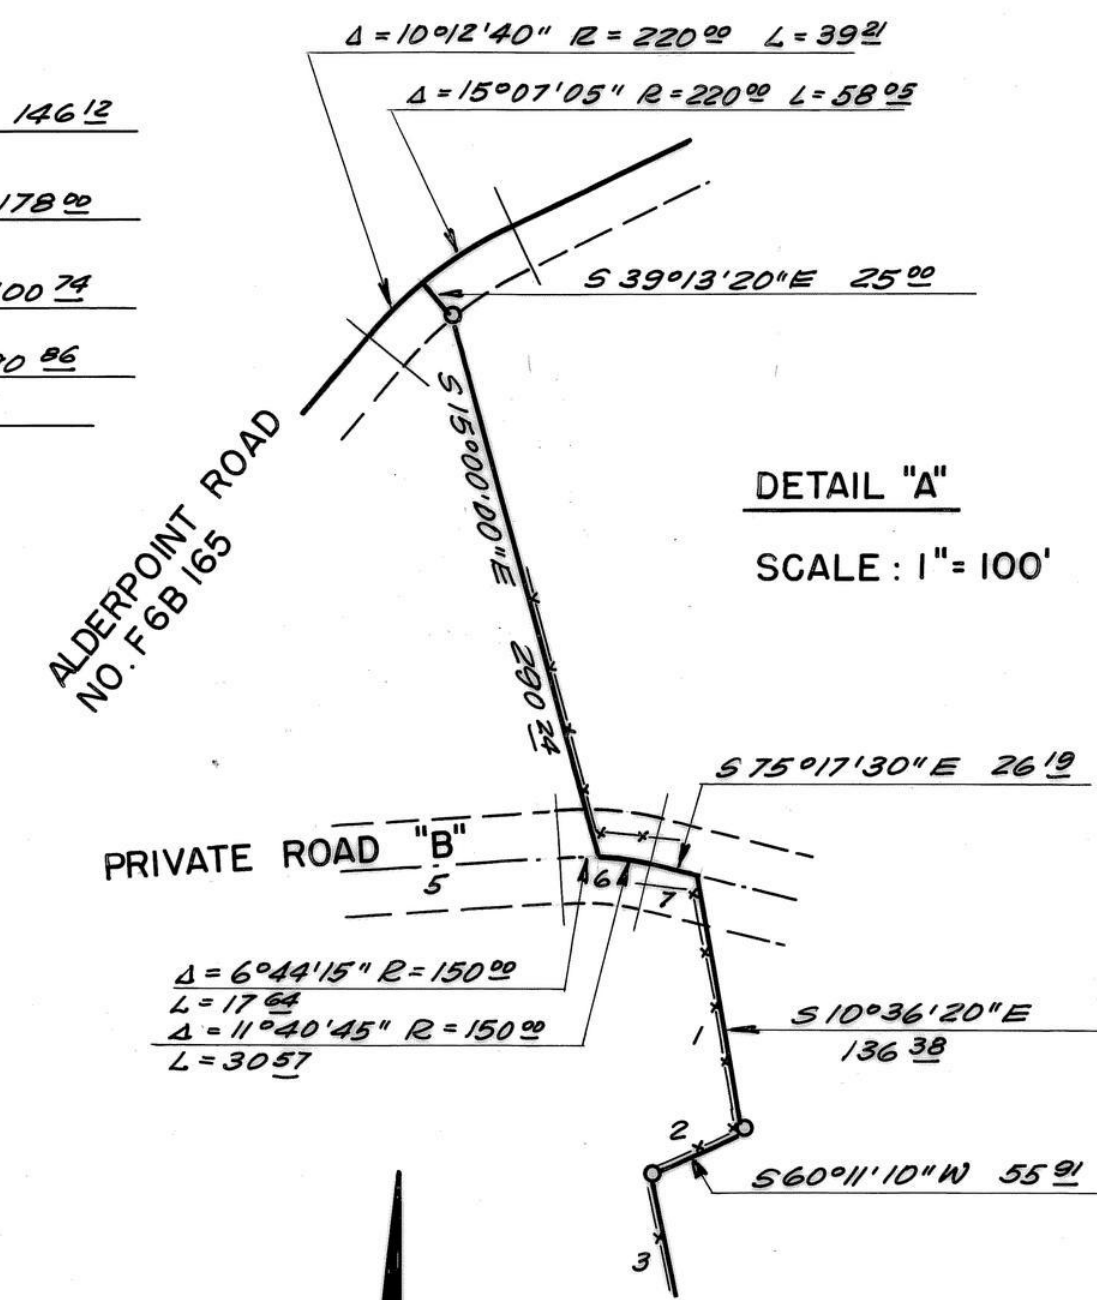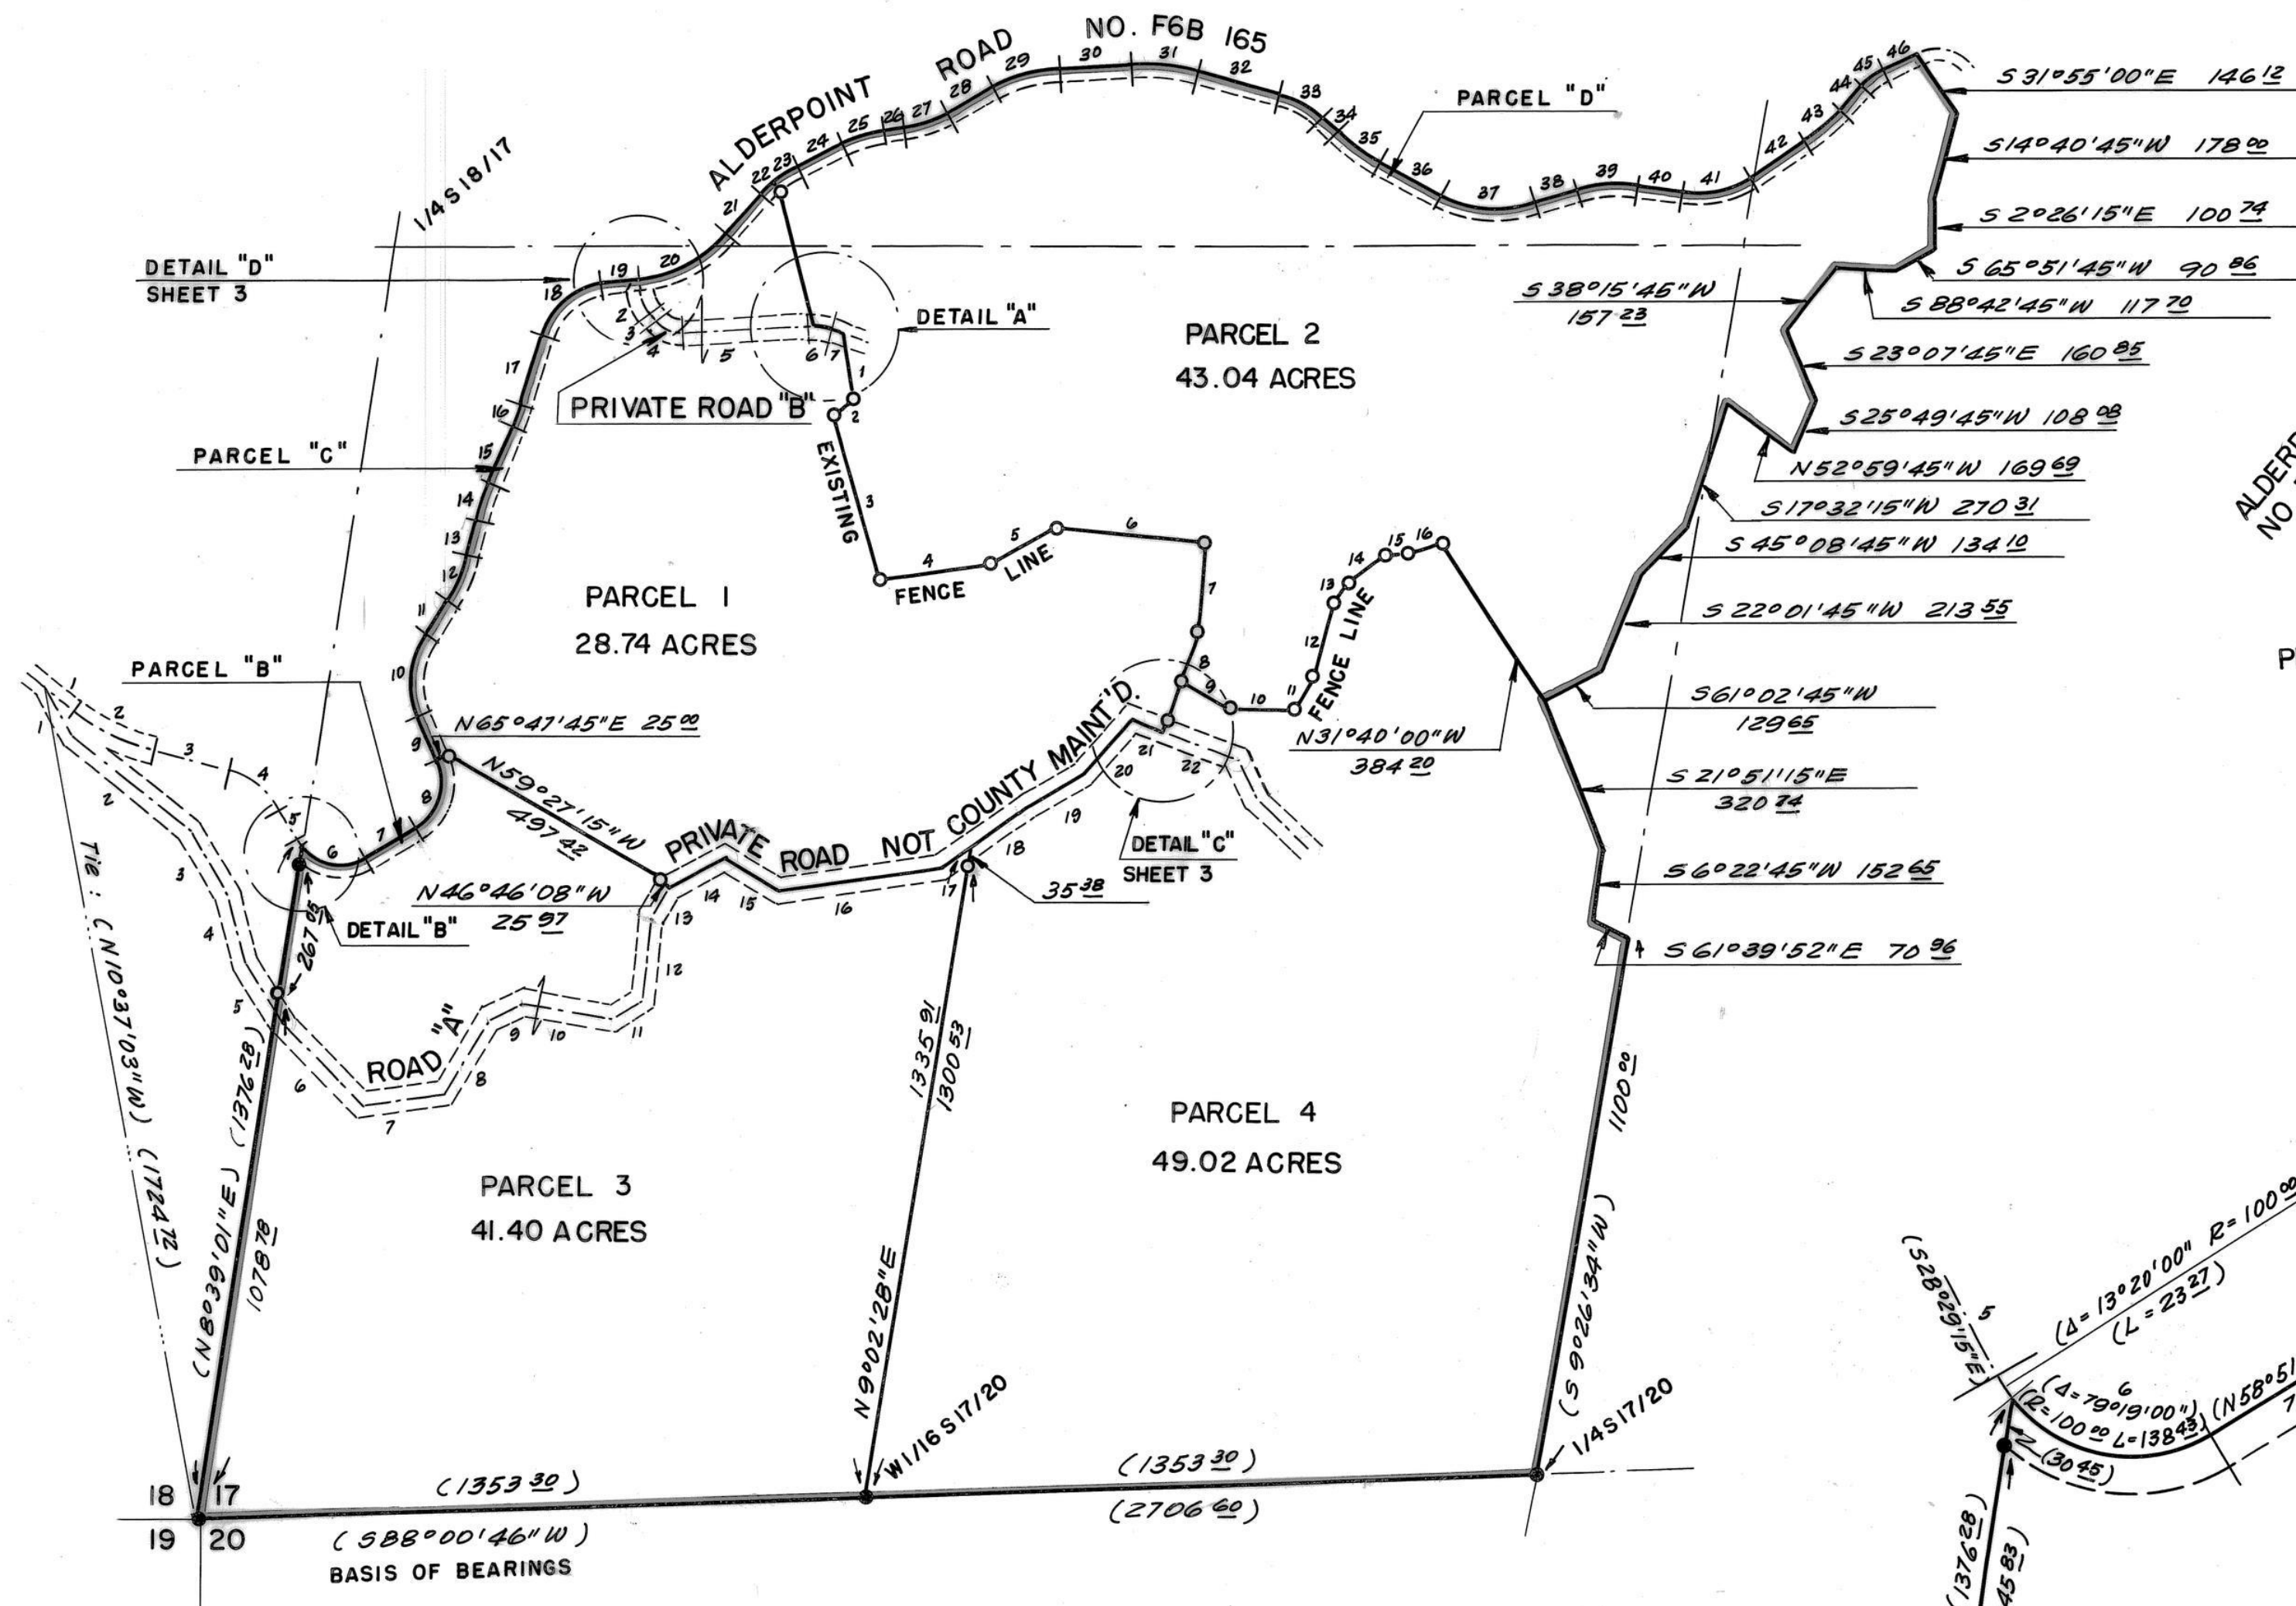

BASIS OF BEARINGS

From monuments as recorded in Book 7 of Parcel Maps, Pages 74-77, H.C.R.

PARCEL MAP NO. 1241 FOR MARGUERITA NICHOLS

IN A PORTION OF SECTION 17, T.4S.-R.4E., H.M.
SCALE: 1" = 300' SEPTEMBER 1977

LEGEND

- Monuments found as recorded in Book 7 of Parcel Maps, Pages 74-77, H.C.R.
- 1/2" iron pipe set this survey and tagged L.S. 2786
- Record data (Book 7 of Parcel Maps, Pages 74-77, H.C.R.)

NOTES

Roads "A" and "B" are private roads and are not County maintained. Width of right-of-way is 50 ft., 25 ft. on each side of road center line. A maintenance easement to extend 10 ft. beyond catch points of all cuts and fills.

A 25 ft. wide easement south and east of the center line of Alderpoint Road No. F6B 165 has been dedicated to the County of Humboldt for public road purposes. (Parcel "A" of Parcel Map No. 837, recorded in Book 7 of Parcel Maps, Pages 74-77, H.C.R.)

A maintenance easement to extend 10 ft. beyond catch points of all cuts and fills, (Parcels "B", "C" and "D"), is hereby dedicated to the County of Humboldt.

ALDERPOINT ROAD NO. F6B 165

1	S 50°34'45"E	65.20
2	Δ = 25°51'30"	R = 400.00 L = 180.53 T = 91.83
3	S 76°26'15"E	155.66
4	Δ = 47°57'00"	R = 170.00 L = 142.27 T = 75.60
5	S 28°29'15"E	83.80
6	Δ = 92°39'00"	R = 100.00 L = 161.70 T = 104.74
7	N 58°51'45"E	117.83
8	Δ = 83°04'00"	R = 110.00 L = 159.48 T = 97.43
9	N 24°12'15"W	92.60
10	Δ = 58°55'15"	R = 170.00 L = 174.82 T = 96.03
11	N 34°43'00"E	79.62
12	Δ = 23°32'00"	R = 250.00 L = 102.68 T = 52.08
13	N 11°11'00"E	71.11
14	Δ = 11°42'30"	R = 400.00 L = 81.74 T = 41.01
15	N 22°53'30"E	123.42
16	Δ = 6°08'00"	R = 450.00 L = 48.17 T = 24.11
17	N 16°45'30"E	147.43
18	Δ = 65°50'30"	R = 150.00 L = 172.37 T = 97.12
19	N 82°36'00"E	76.56
20	Δ = 42°02'00"	R = 270.00 L = 198.08 T = 103.73
21	N 40°34'00"E	108.71
22	Δ = 10°12'40"	R = 220.00 L = 39.21
23	Δ = 15°07'05"	R = 220.00 L = 58.05
24	N 65°53'45"E	103.79
25	Δ = 14°53'30"	R = 330.00 L = 85.17 T = 43.13
26	N 80°47'15"E	41.15
27	Δ = 20°12'00"	R = 260.00 L = 91.66 T = 46.31
28	N 60°35'15"E	108.53
29	Δ = 25°51'00"	R = 300.00 L = 135.35 T = 68.85
30	N 86°26'15"E	154.96
31	Δ = 18°12'15"	R = 420.00 L = 133.44 T = 67.29
32	S 75°21'30"E	174.56
33	Δ = 29°26'30"	R = 200.00 L = 102.77 T = 52.55
34	S 45°55'00"E	42.17
35	Δ = 16°34'30"	R = 350.00 L = 101.25 T = 50.98
36	S 62°29'30"E	140.99
37	Δ = 45°34'00"	R = 240.00 L = 190.87 T = 100.80
38	N 71°56'30"E	91.38
39	Δ = 26°20'00"	R = 270.00 L = 124.09 T = 63.16
40	S 81°43'30"E	90.85
41	Δ = 41°08'45"	R = 200.00 L = 143.63 T = 75.07
42	N 57°07'45"E	125.92
43	Δ = 13°15'30"	R = 410.00 L = 94.87 T = 47.65
44	N 43°52'15"E	70.00
45	Δ = 18°45'30"	R = 150.00 L = 49.11 T = 24.78
46	N 62°37'45"E	80.94

ROAD "B"


1	S 7°24'00"E	26.03
2	Δ = 24°53'15"	R = 90.00 L = 39.09 T = 19.86
3	S 32°17'15"E	25.64
4	Δ = 61°25'15"	R = 65.00 L = 69.68 T = 38.61
5	N 86°17'30"E	25.35
6	Δ = 18°25'00"	R = 150.00 L = 48.21 T = 24.32
7	S 75°17'30"E	53.58

ROAD "A"


1	S 27°32'10"E	115.88
2	S 52°31'00"E	290.07
3	S 30°06'00"E	169.25
4	S 16°51'30"E	152.02
5	S 33°06'30"E	148.86
6	S 43°28'00"E	229.54
7	N 81°41'00"E	164.77
8	N 31°24'00"E	181.21
9	N 68°14'00"E	66.33
10	S 82°40'45"E	182.17
11	N 58°37'15"E	72.59
12	N 5°12'30"E	171.64
13	N 31°01'30"E	70.27
14	N 62°30'45"E	126.24
15	S 62°23'30"E	131.96
16	N 82°43'15"E	324.53
17	N 53°59'45"E	79.01
18	N 53°59'45"E	133.82
19	N 58°45'30"E	139.01
20	N 40°24'00"E	142.10
21	S 70°55'15"E	74.41
22	S 70°55'15"E	155.34

FENCE LINE

1	S 10°36'20"E	136.38
2	S 60°11'10"W	55.91
3	S 15°52'30"E	354.22
4	N 81°54'15"E	223.83
5	N 61°25'10"E	157.32
6	S 85°02'45"E	301.26
7	S 4°31'35"W	180.94
8	S 18°13'30"W	112.14
9	S 65°58'00"E	112.66
10	S 89°06'00"E	132.92
11	N 31°22'45"E	79.51
12	N 16°35'15"E	156.30
13	N 33°55'10"E	45.48
14	N 54°53'45"E	95.87
15	N 87°46'50"E	38.21
16	N 69°03'15"E	75.78

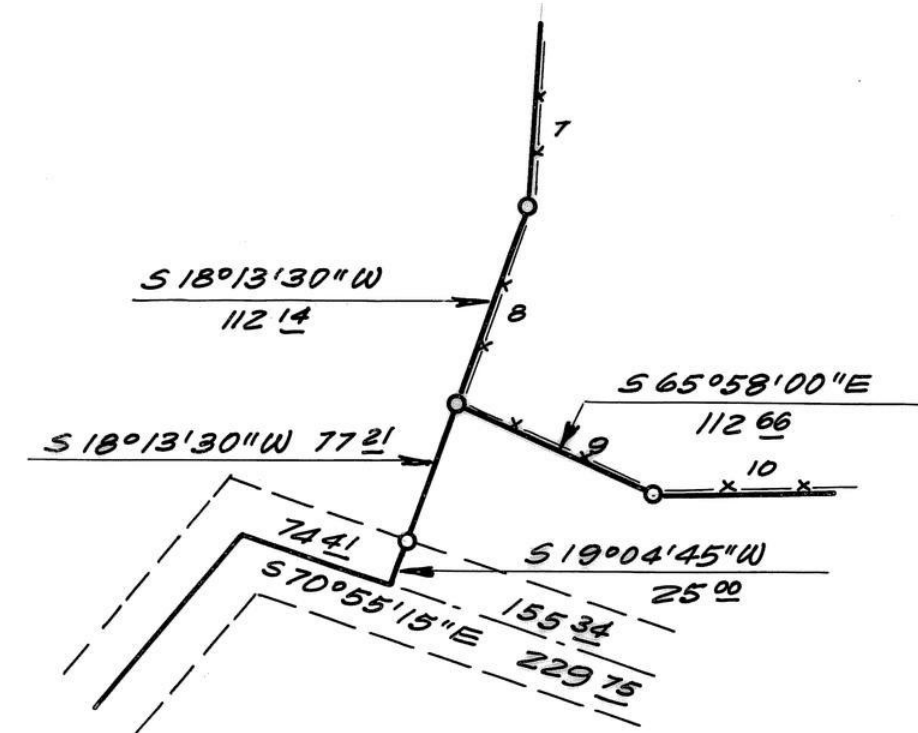

DETAIL "C"

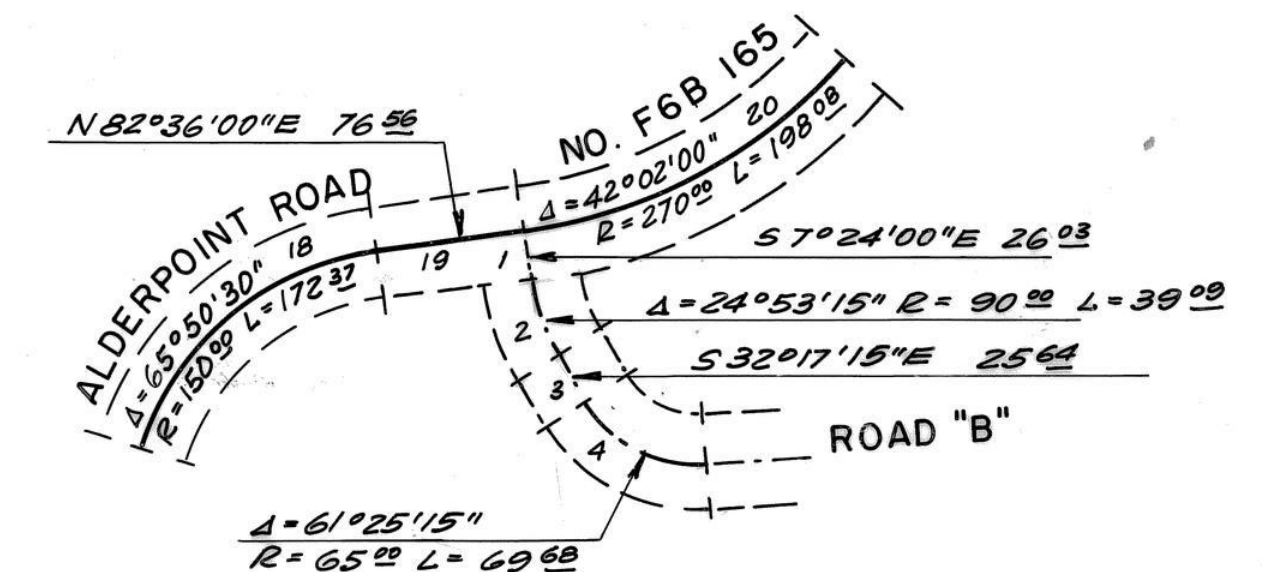

DETAIL "D"

PARCEL MAP NO. 1241
FOR
MARGUERITA NICHOLS

IN A PORTION OF SECTION 17, T.4S.-R.4E., H.M.
SCALE: 1" = 100' SEPTEMBER 1977